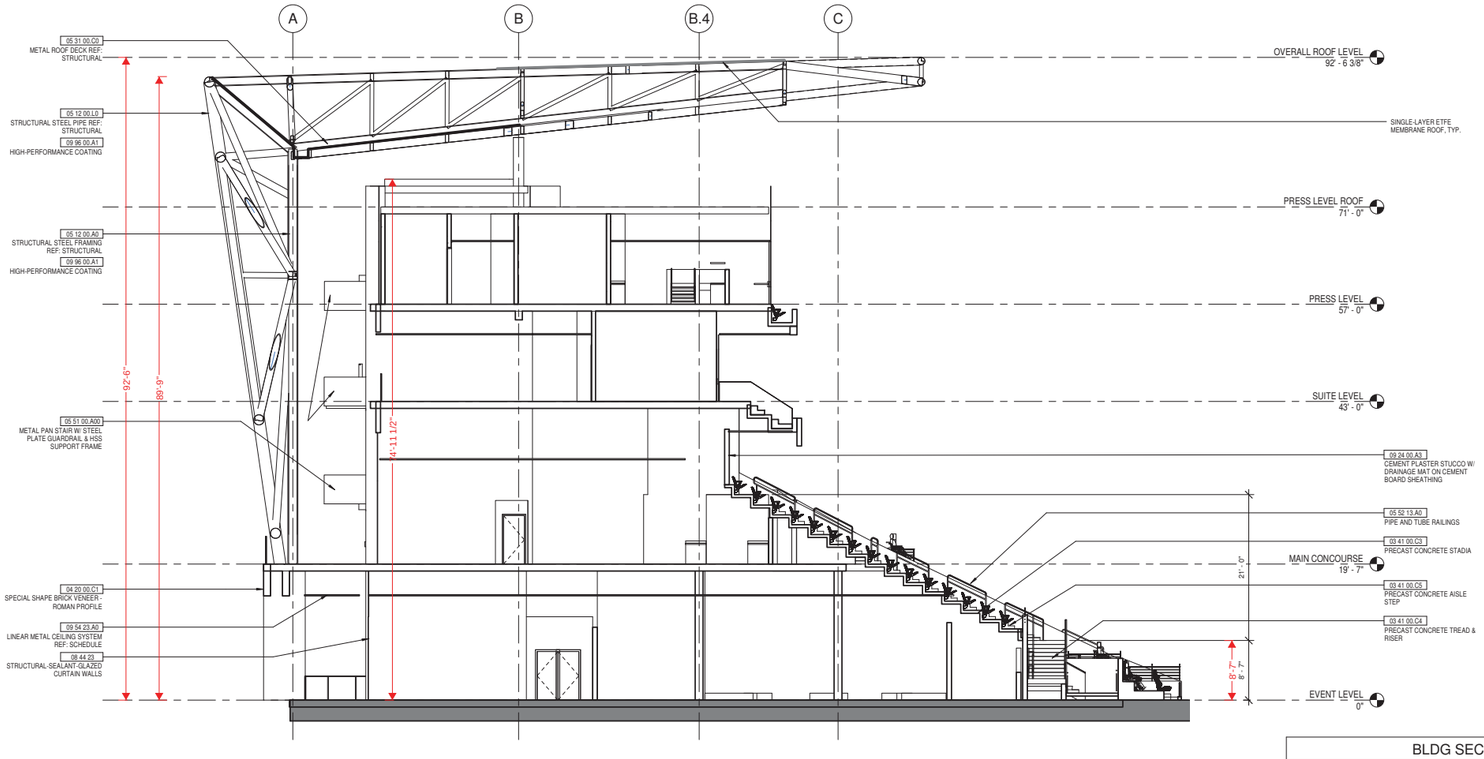

BLDG SECTION - WEST GRID 7 **E1**

1/8" = 1'-0" A1/ A110

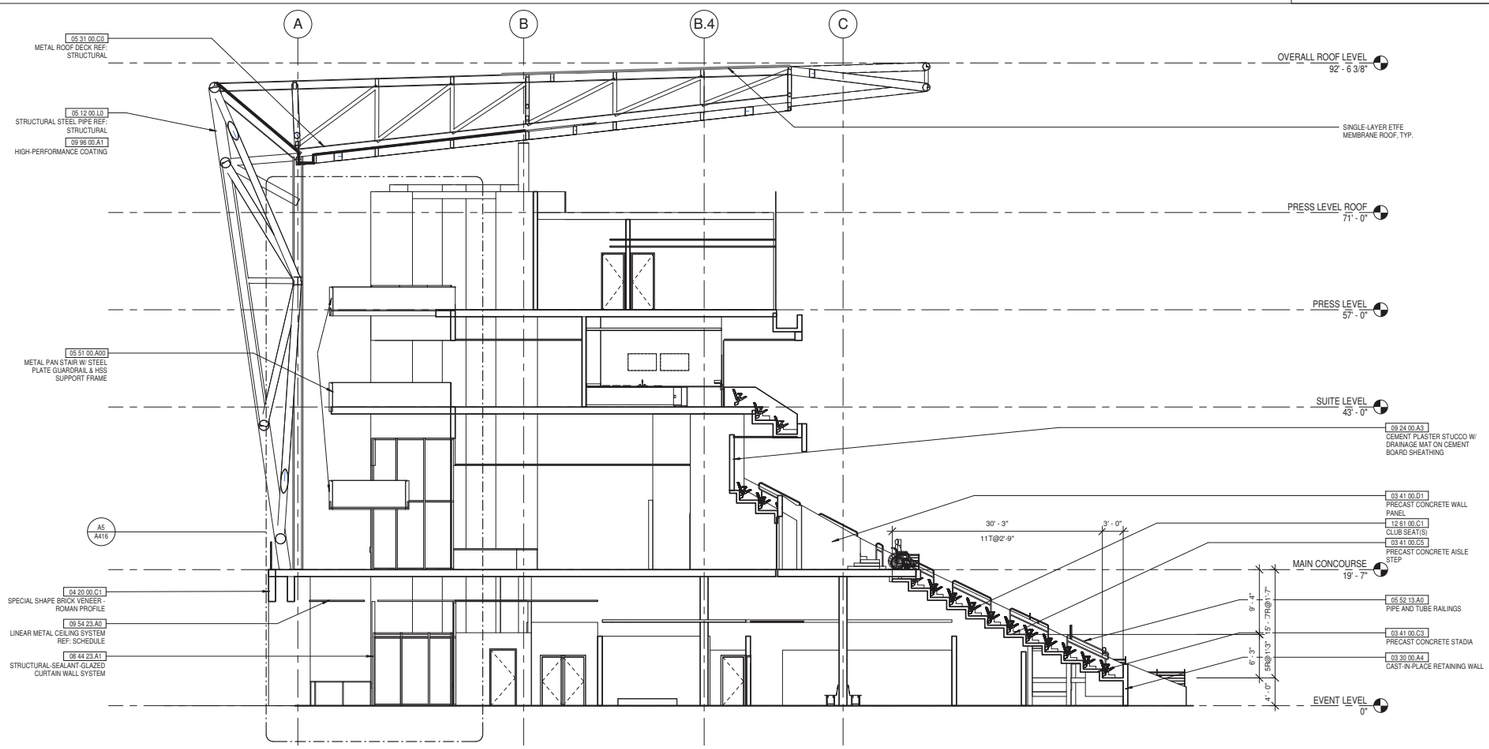

BLDG SECTION - WEST GRID 4 **A1**

1/8" = 1'-0" A1/ A110

KEYNOTE LEGEND

Key Value	Keynote Text
03 30 00.A4	CAST-IN-PLACE RETAINING WALL
03 41 00.C3	PRECAST CONCRETE STADIA
03 41 00.C4	PRECAST CONCRETE TREAD & RISER
03 41 00.C5	PRECAST CONCRETE AISLE STEP
03 41 00.D1	PRECAST CONCRETE WALL PANEL
04 20 00.A1	SPECIAL SHAPE BRICK VENEER - ROMAN PROFILE
05 12 00.A0	STRUCTURAL STEEL FRAMING REF: STRUCTURAL
05 12 00.L0	STRUCTURAL STEEL PIPE REF: STRUCTURAL
05 31 00.C0	METAL ROOF DECK REF: STRUCTURAL
05 51 00.A00	METAL PAN STAIR W/ STEEL PLATE GUARDRAIL & HSS SUPPORT FRAME
05 52 13.A0	PIPE AND TUBE RAILINGS
08 44 23	STRUCTURAL-SEALANT-GLAZED CURTAIN WALLS
08 44 23.A1	STRUCTURAL-SEALANT-GLAZED CURTAIN WALL SYSTEM
09 24 00.A3	CEMENT PLASTER STUCCO W/ DRAINAGE MAT ON CEMENT BOARD SHEATHING
09 54 23.A0	LINEAR METAL CEILING SYSTEM REF: SCHEDULE
09 96 00.A1	HIGH-PERFORMANCE COATING
12 61 00.C1	CLUB SEAT(S)

HNTB Corporation

ARCHITECTS
ENGINEERS
PLANNERS

601 West Fifth Street
Suite 1000
Los Angeles, California 90071
(213) 403-1000 Fax (213) 403-1001

STRUCTURAL:
Degenkolb Engineers Structural Engineers, Inc.
1050 K Street
Sacramento, CA 95811
PH (916) 443-0303 / (916) 443-0313

CIVIL:
Sherlac
3873 Atherton Road Rocklin CA 95765-3716
PH (530) 304-4573

LANDSCAPE / HARDSCAPE:
Land Collective
2013 Sansum Street # 2
Santa Cruz, CA 95062
PH (215) 363-5540

AV/TELECOM/IT/WIFI/DAS/ ACOUSTICS/SECURITY
HLINC
1590 Stewart Rd, Suite 124
Carrollton, TX 75006
PH (972) 934-3700FAX (972) 934-3720

SIGNAGE AND GRAPHIC:
Infinite Scale
18 Exchange Place
Salt Lake City, UT 84111
PH (801) 363-1881 / FAX (801) 363-1841

MECHANICAL / ELECTRICAL / PLUMBING & FIRE PROTECTION:
Glumac
Glumac Engineering Inc.
1420 Lakeside Drive, Suite 200
Oakland, CA 94612
PH (510) 742-5000 / FAX (510) 742-5001

SPECIALITY LIGHTING:
Minogue Lighting Design
119 Dorland
San Francisco, CA 94114
PH (415) 332-5629

SPORTS LIGHTING:

ADA & CODE CONSULTING:
PCNA Consultants Inc.
One Ward Parkway, Suite 200
Kansas City, MO 64112
PH (816) 931-3377/FAX (816) 931-3378

VERTICAL TRANSPORTATION:
Deerpoint Group, Inc.
1160 Sierra Cypress Road, Suite D
Lodi, CA 95242
PH (925) 800-3329

SPORTS TURF / IRRIGATION:
Lloyd Consulting Group
3800 North Central Avenue, Suite 1210, Phoenix, AZ 85012
PH (510) 220-2469

FOOD SERVICE:
Ovation
13080 WEST BOWLES AVENUE SUITE 100
LITTLETON, COLORADO 80127
PH (562) 882-4069 / FAX (562) 869-1850

NOT FOR CONSTRUCTION

STADIUMCO, LLC
2421 17th Street
Sacramento, CA 95818

SACRAMENTO MLS STADIUM
SACRAMENTO, CALIFORNIA

A B C D
K E
J H G F

Plan North True North

DATE	05/13/16
ISSUED FOR:	100% SD SUBMITTAL
PROJECT NO.	46149
ISSUED BY	HNTB
DRAWN BY	Author
CHECKED BY	Checker
APPROVED BY	Approver

REVISION	DATE	DESCRIPTION

SHEET TITLE & NUMBER
WEST BUILDING SECTIONS

Copyright HNTB Corporation 2011

5/13/2016 2:46:13 PM